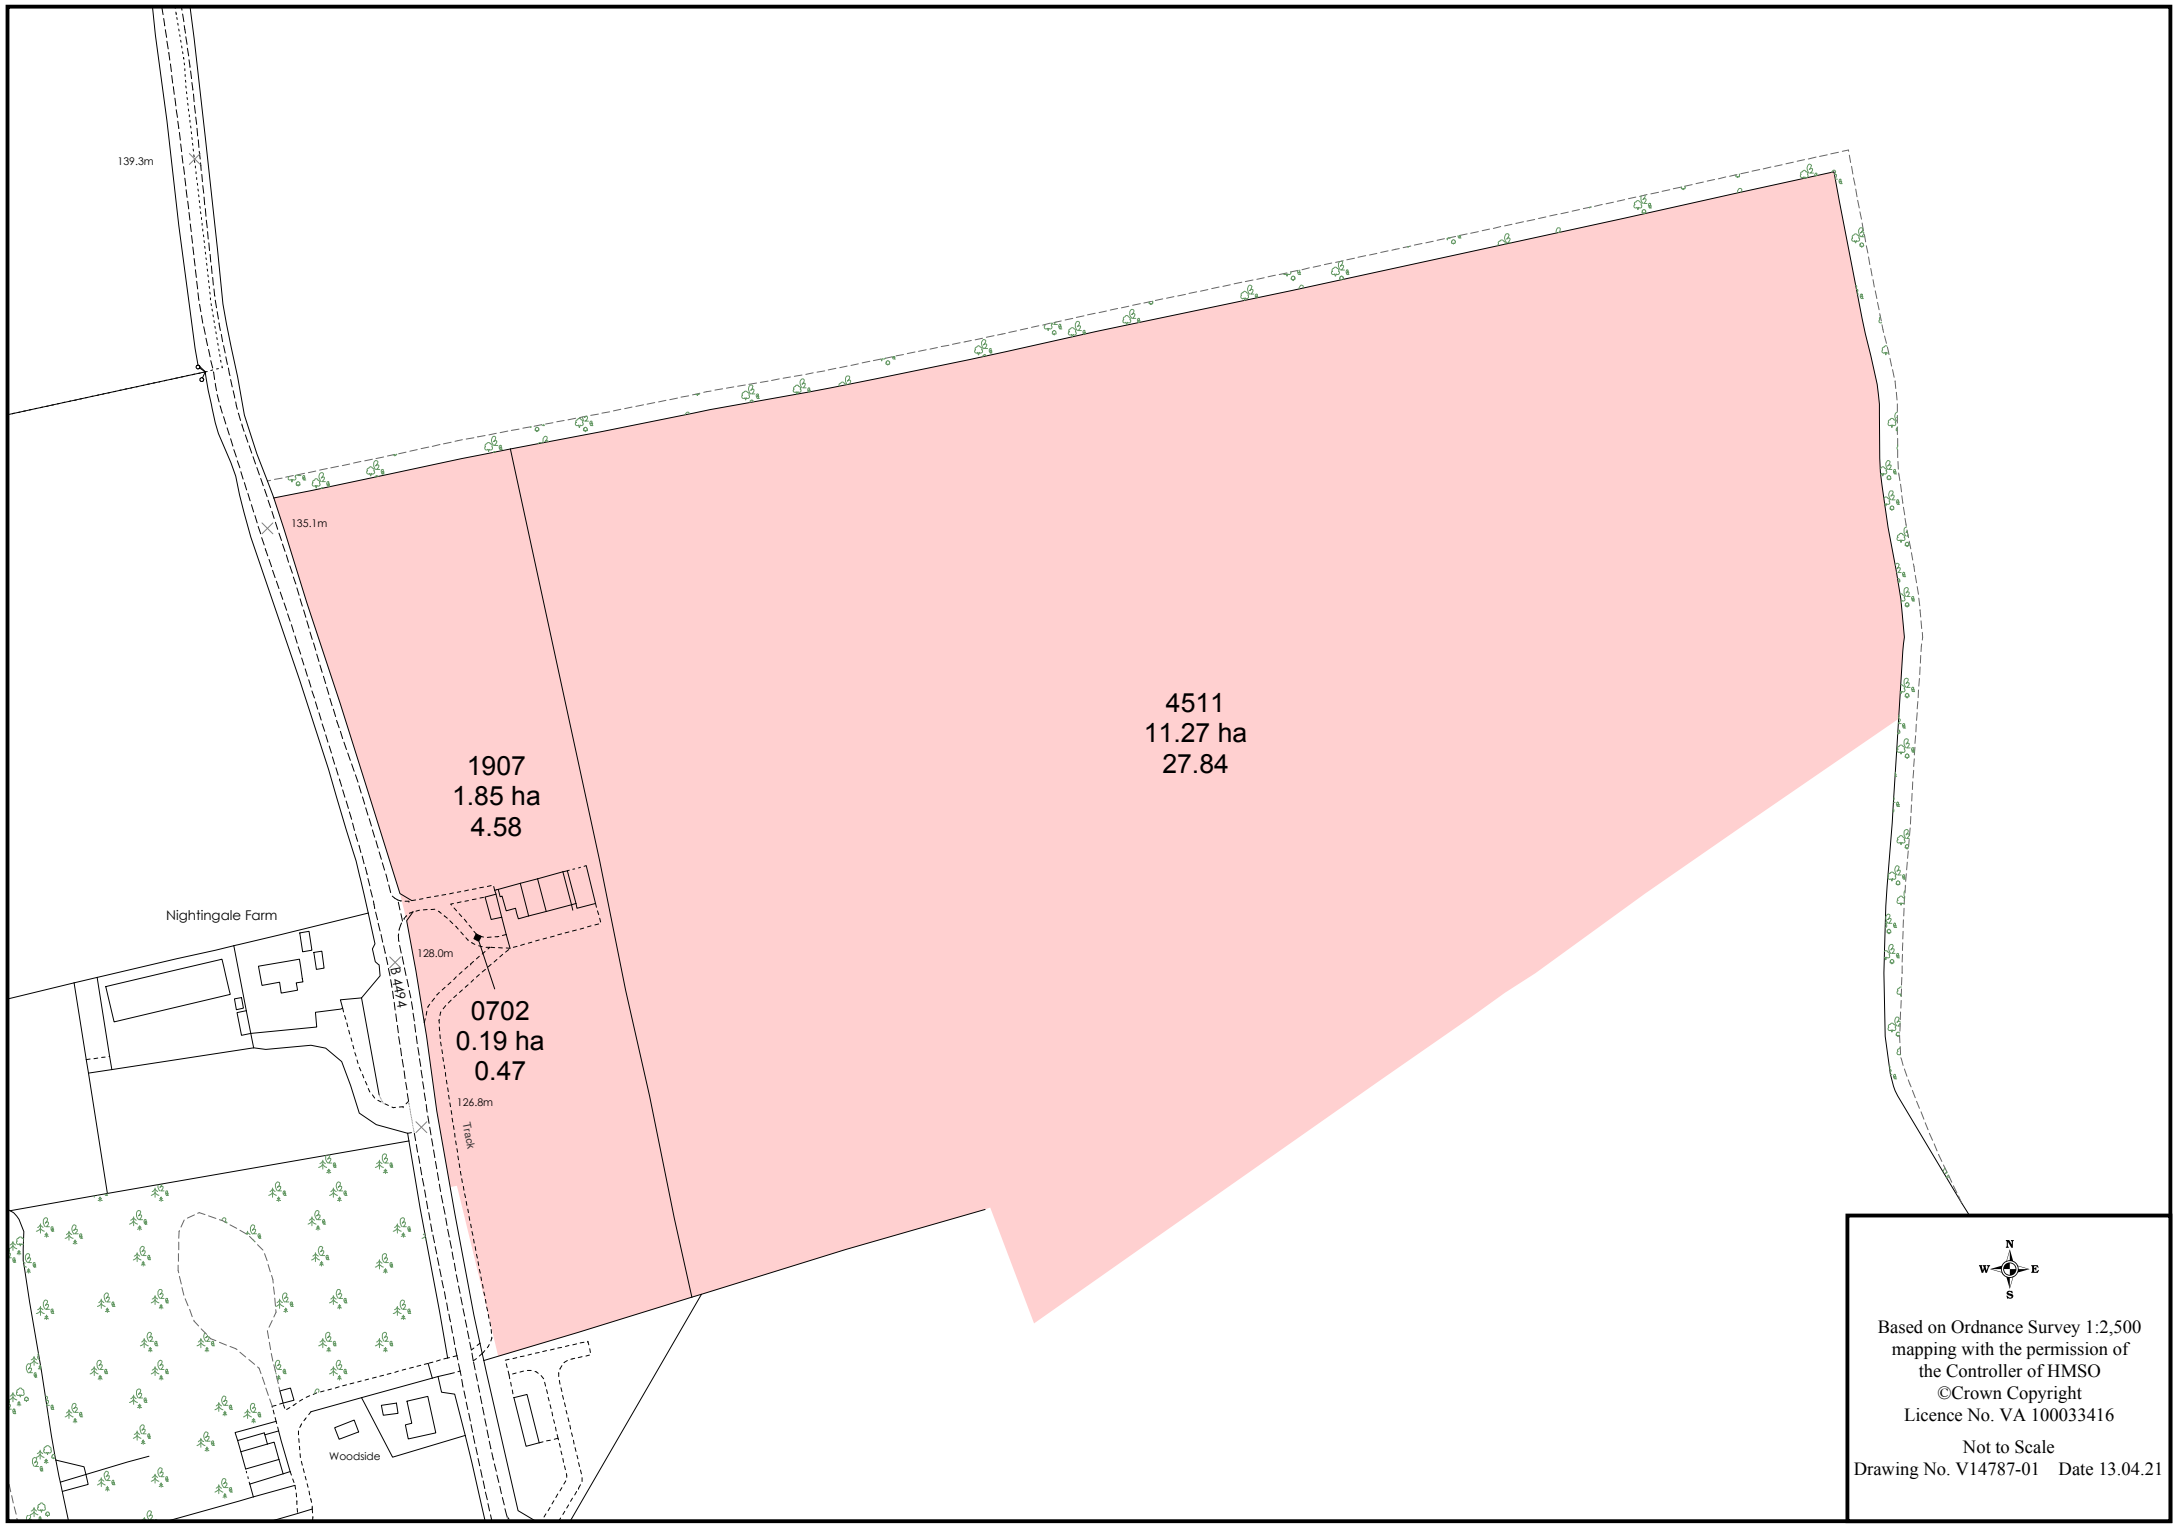

Based on Ordnance Survey 1:2,500 mapping with the permission of the Controller of HMSO
©Crown Copyright
Licence No. VA 100033416

Not to Scale
Drawing No. V14787-01 Date 13.04.21